SURVEYOR'S REAL PROPERTY REPORT
PART 1, PLAN OF
LOT 21
REGISTERED PLAN M-6
IN THE
CITY OF HAMILTON

SCALE 1:150 METRIC

3 1.5 0 3 6 9 metres

S.D. McLAREN, O.L.S. – 2022

LEGEND:

□	DENOTES	MONUMENT SET
■	"	MONUMENT FOUND
IB	"	IRON BAR
IBø	"	ROUND IRON BAR
PB	"	PLASTIC BAR
CC	"	CUT CROSS
SIB	"	STANDARD IRON BAR
SSIB	"	SHORT STANDARD IRON BAR
600	"	S.W. WOODS, O.L.S.
824	"	A.T. McLAREN, O.L.S.
1669	"	PEARCE SURVEYING INC.
MMP	"	MACKAY MACKAY & PETERS
OU	"	ORIGIN UNKNOWN
Msd	"	MEASURED
P1	"	PLAN M-6
P2	"	PLAN 62R-3475
CLF	"	CHAIN LINK FENCE
//	"	NOT TO SCALE

SURVEYOR'S REAL PROPERTY REPORT (PART 2)
LOT 21, PLAN M-6
AS ILLUSTRATED ON THE PLAN.

THIS PLAN DOES NOT CERTIFY COMPLIANCE WITH ZONING BY-LAWS.

THIS PLAN WAS PREPARED FOR GREG McNALLY

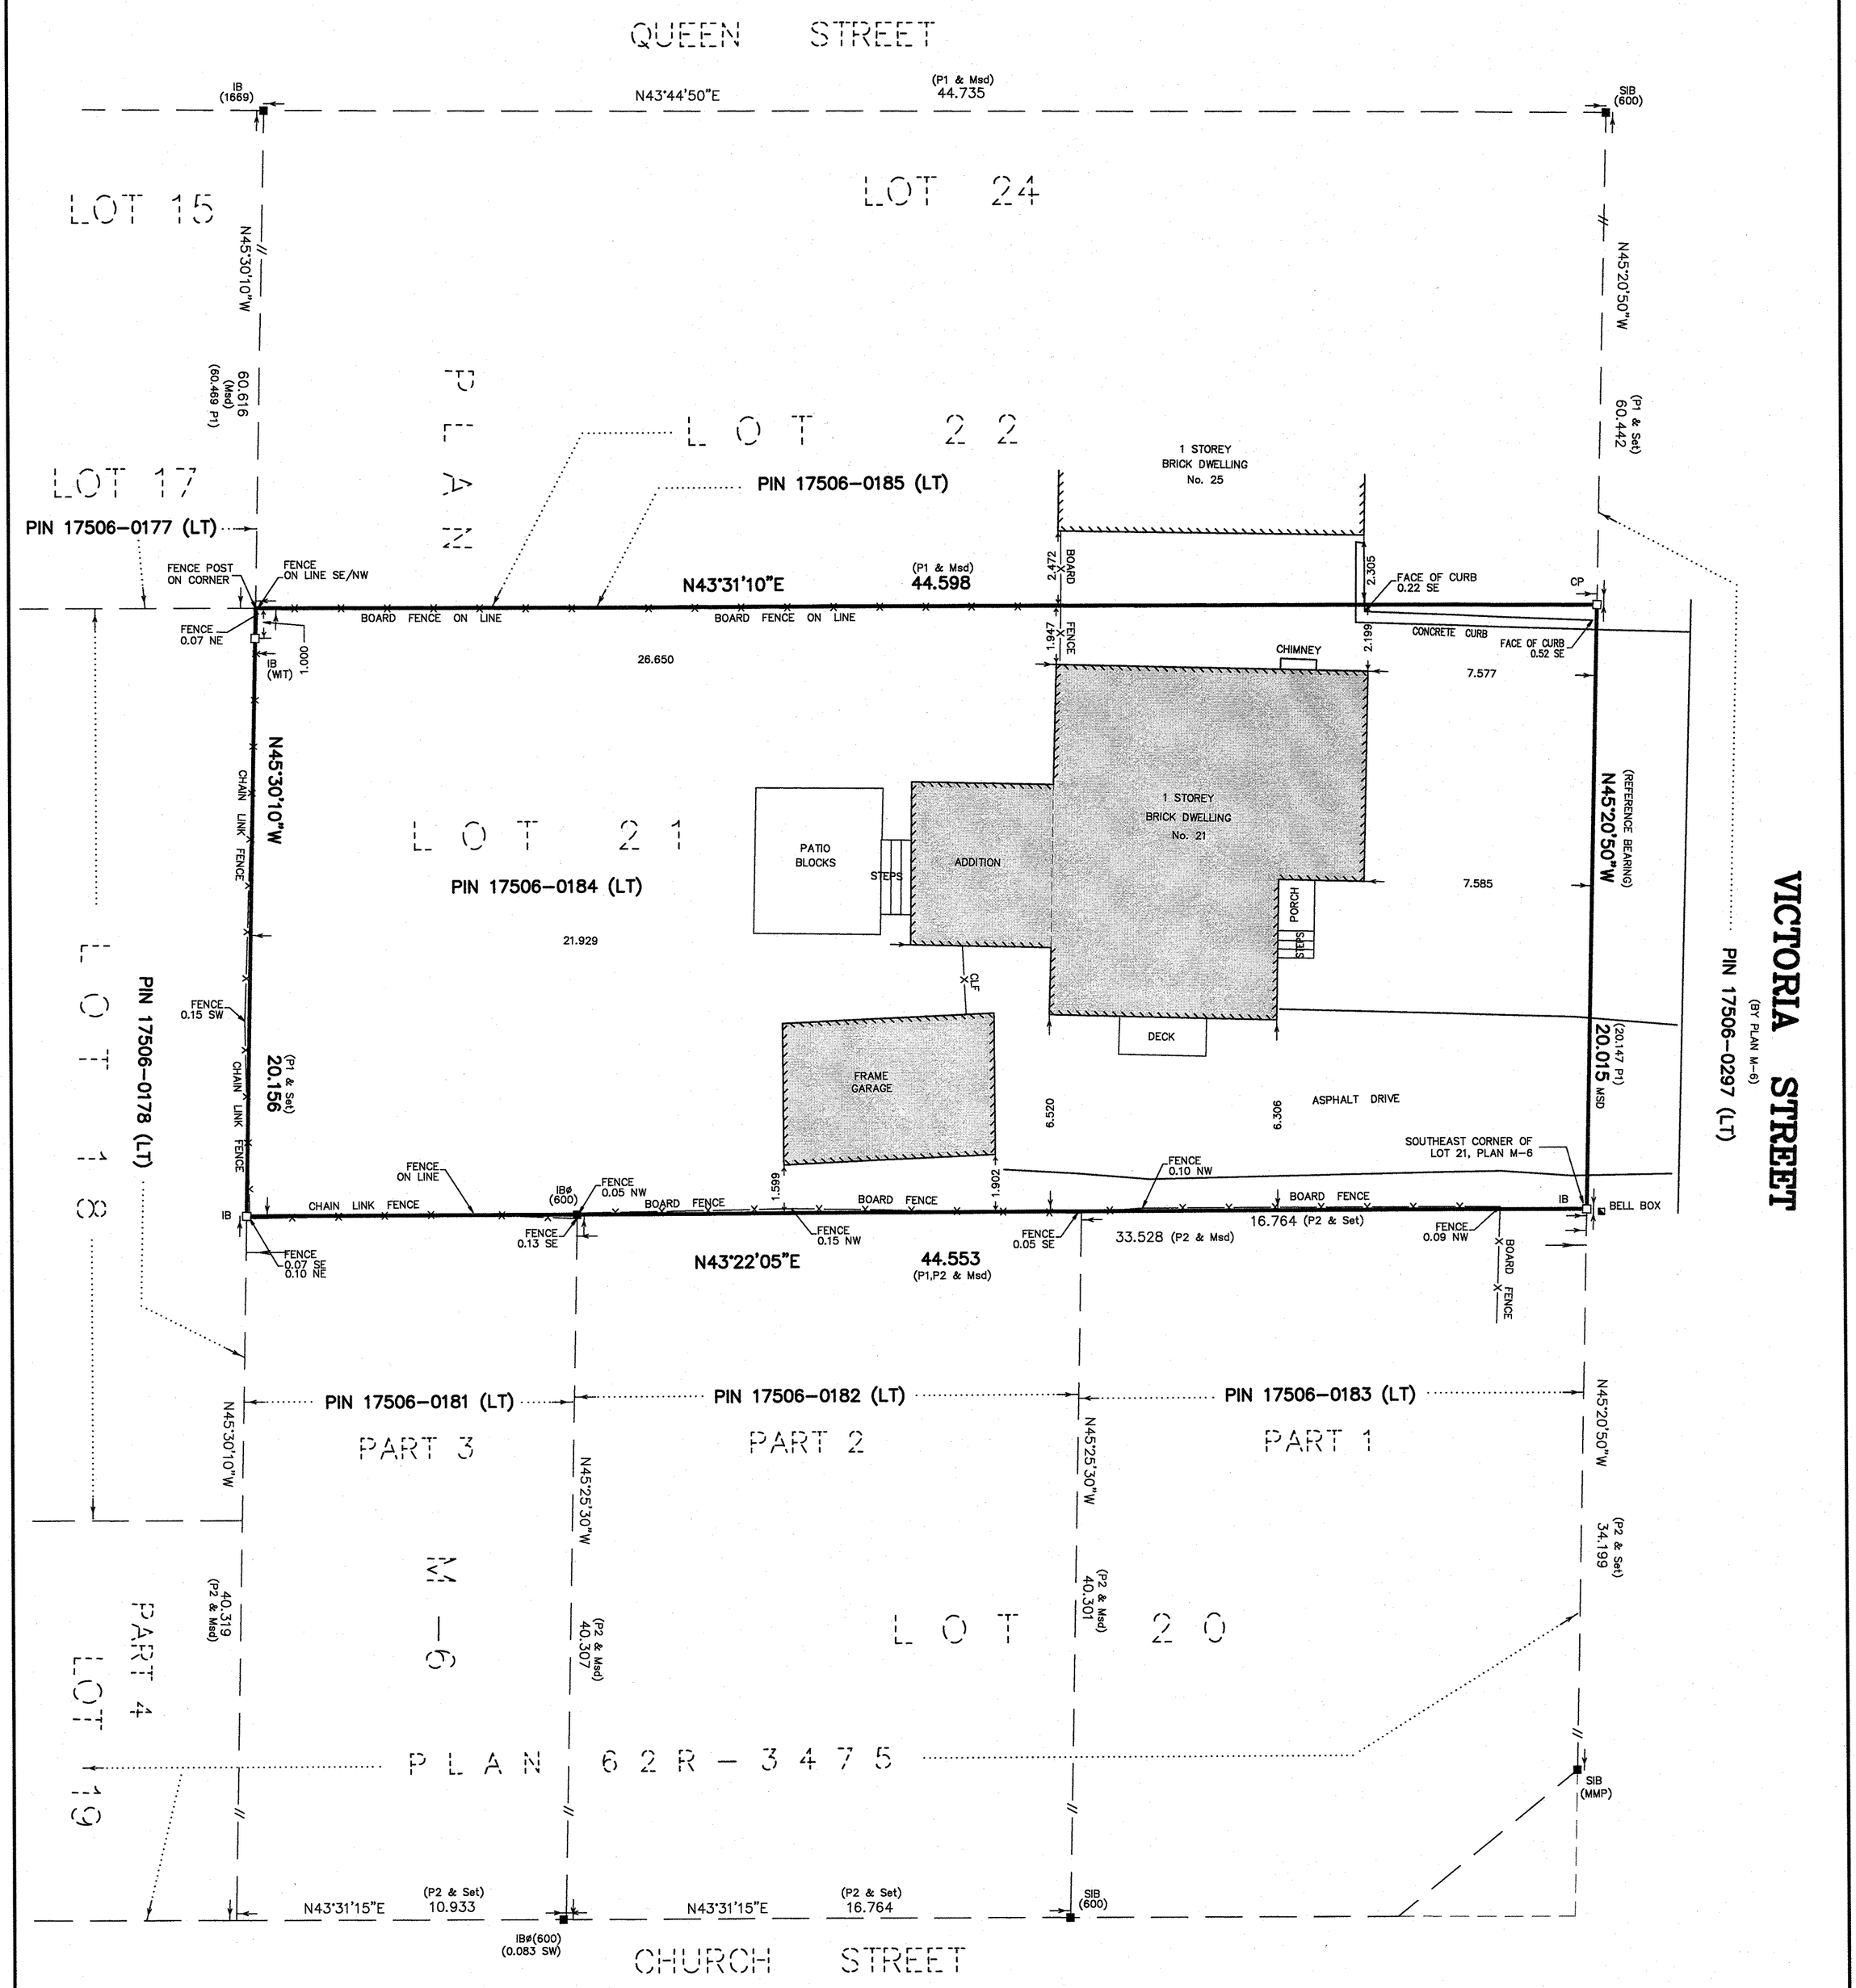

METRIC NOTE:
DISTANCES SHOWN ON THIS PLAN ARE IN METRES AND CAN BE CONVERTED TO FEET BY DIVIDING BY 0.3048

BEARING NOTE:
BEARINGS ARE ASTRONOMIC AND ARE REFERRED TO THE SOUTHWESTERLY LIMIT OF VICTORIA STREET AS SHOWN ON PLAN M-6 AS BEING N45°20'50"W

SURVEYOR'S CERTIFICATE:
I CERTIFY THAT:
1. THIS SURVEY AND PLAN ARE CORRECT AND IN ACCORDANCE WITH THE SURVEYS ACT, THE SURVEYORS ACT AND THE REGULATIONS MADE UNDER THEM
2. THE SURVEY WAS COMPLETED ON THE 23rd DAY OF SEPTEMBER, 2022

Sept 26, 2022
DATE

S. DAN McLAREN, O.L.S.

THIS PLAN OF SURVEY RELATES TO AOLS PLAN SUBMISSION FORM NUMBER 35198

© S.D. McLAREN, O.L.S. – 2022. NO PERSON MAY COPY REPRODUCE, DISTRIBUTE OR ALTER THIS PLAN IN WHOLE OR IN PART WITHOUT THE WRITTEN PERMISSION OF S.D. McLAREN, O.L.S.

A.T. McLaren Limited
LEGAL AND ENGINEERING SURVEYS
69 JOHN STREET SOUTH, SUITE 230
HAMILTON, ONTARIO, L8N 2B9
PHONE (905) 527-8559 FAX (905) 527-0032

Drawn	Checked	Crew Chief	Scale	Dwg.No.
JB	RBM	ZA	1:150	37121